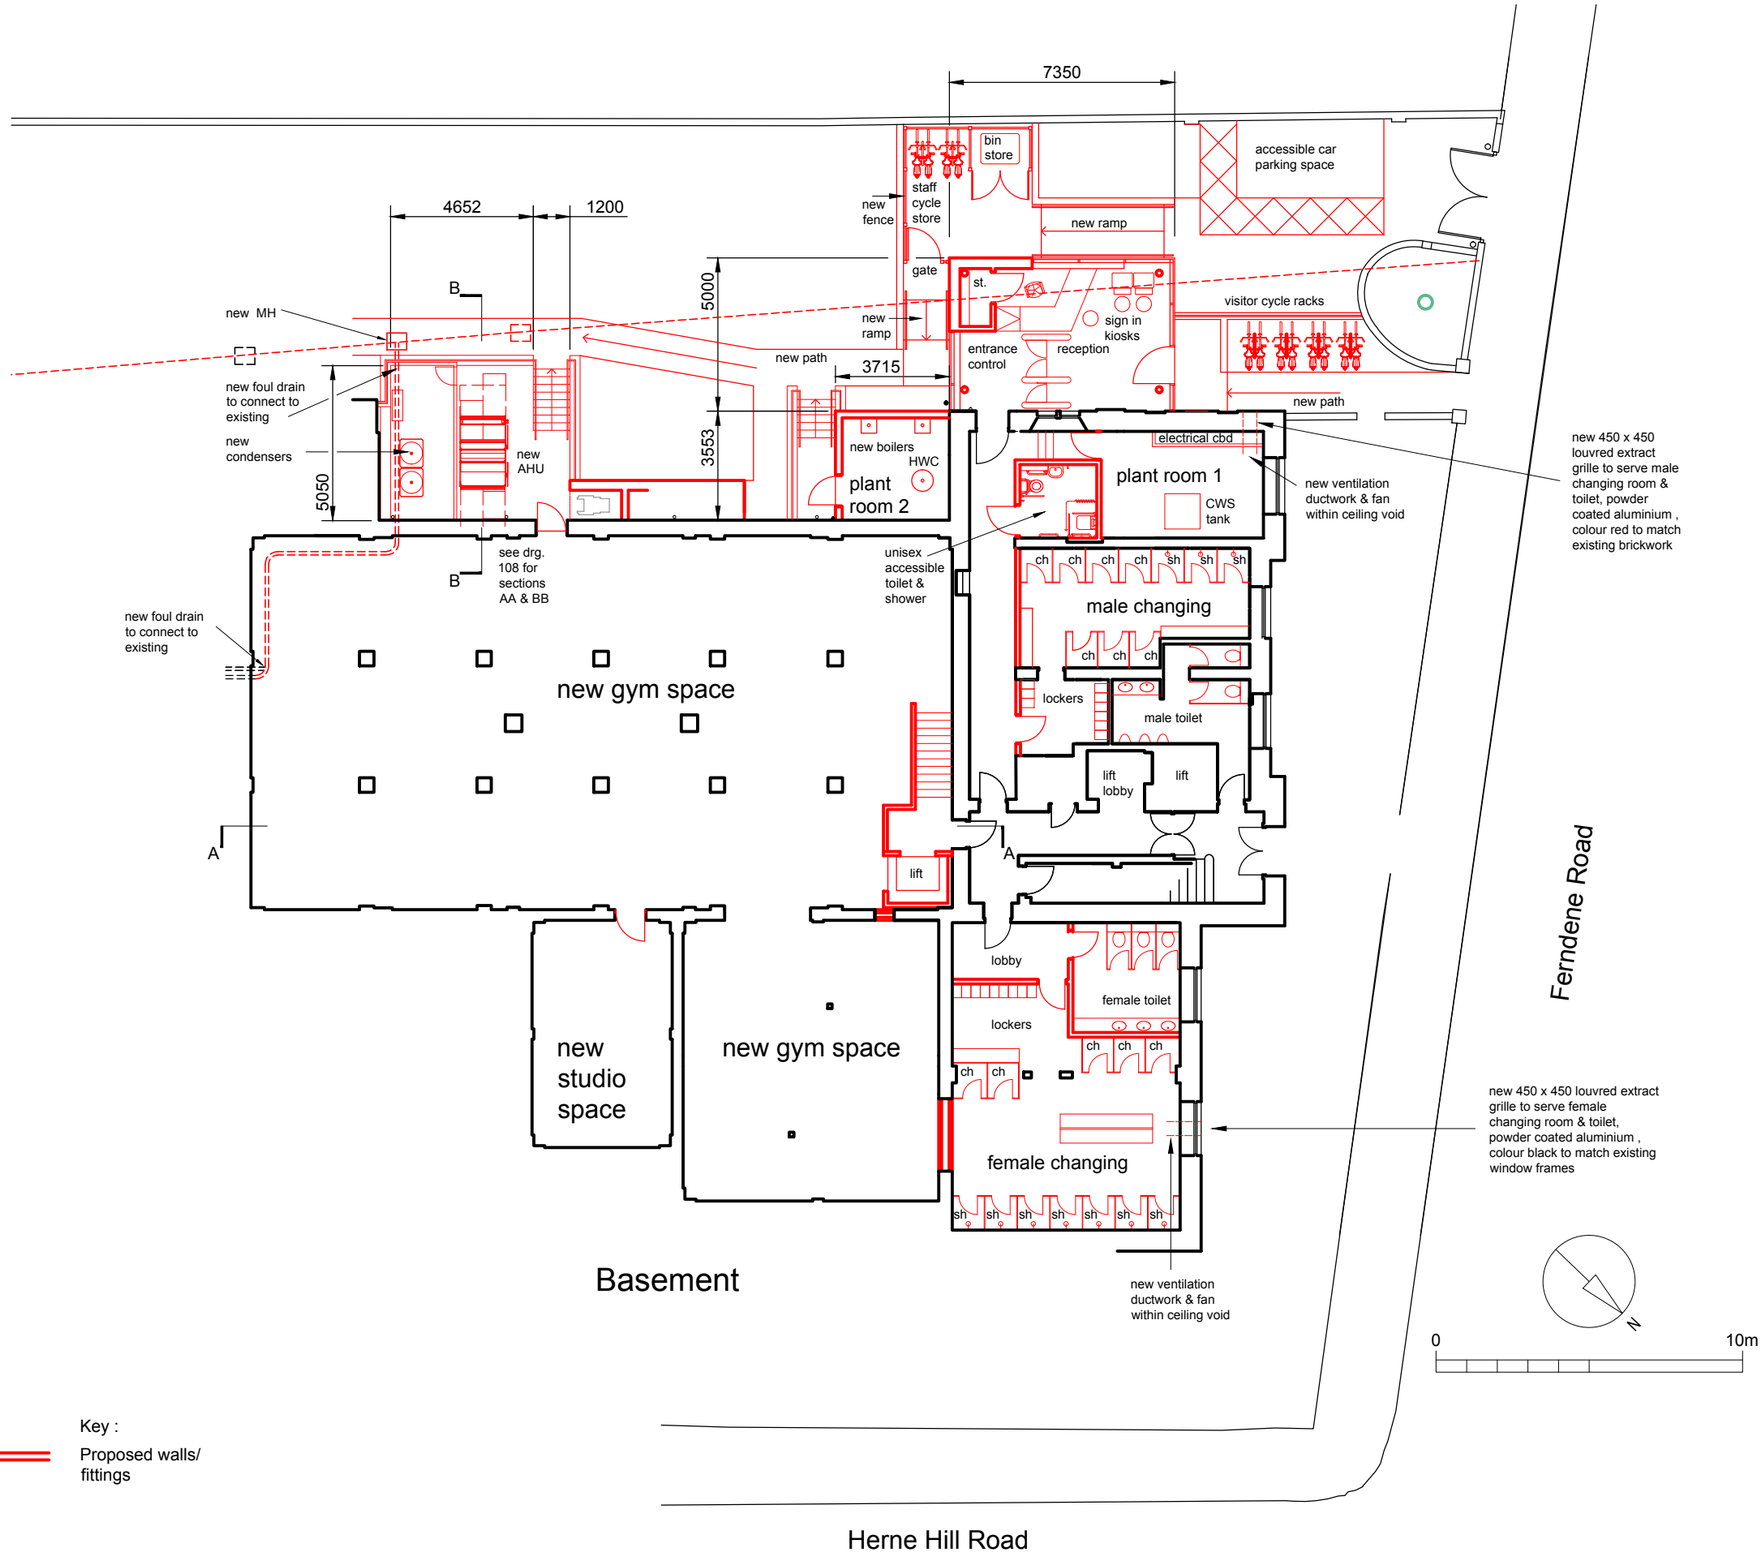

Key :

Proposed walls/ fittings

rev.	date	
A	15-09-16	access stair added to plant room 2, condenser added to external plant compound, routed of new foul drainage connection to existing added.
B	17-10-16	external ramps added

Status

- [ ] Preliminary
- [x] Planning
- [ ] Tender
- [ ] Construction

client
GREENWICH LEISURE LIMITED

property
CARNEGIE LIBRARY
HERNE HILL ROAD, SE24 0AG

project
PROPOSED REMODELLING

drawing
BASEMENT FLOOR PLAN
AS PROPOSED

scale	date
1:200 @ A3	11-05-16
drawn	checked
MPP	SR
drawing no.	revision
GLL_015-105	B

iCON Building Consultancy

100 South Street
Bishop's Stortford
Hertfordshire CM23 3BG

Tel: 01279 653386
Web: www.iconbc.co.uk
Email: info@iconbc.co.uk